Vectorworks Educational Version

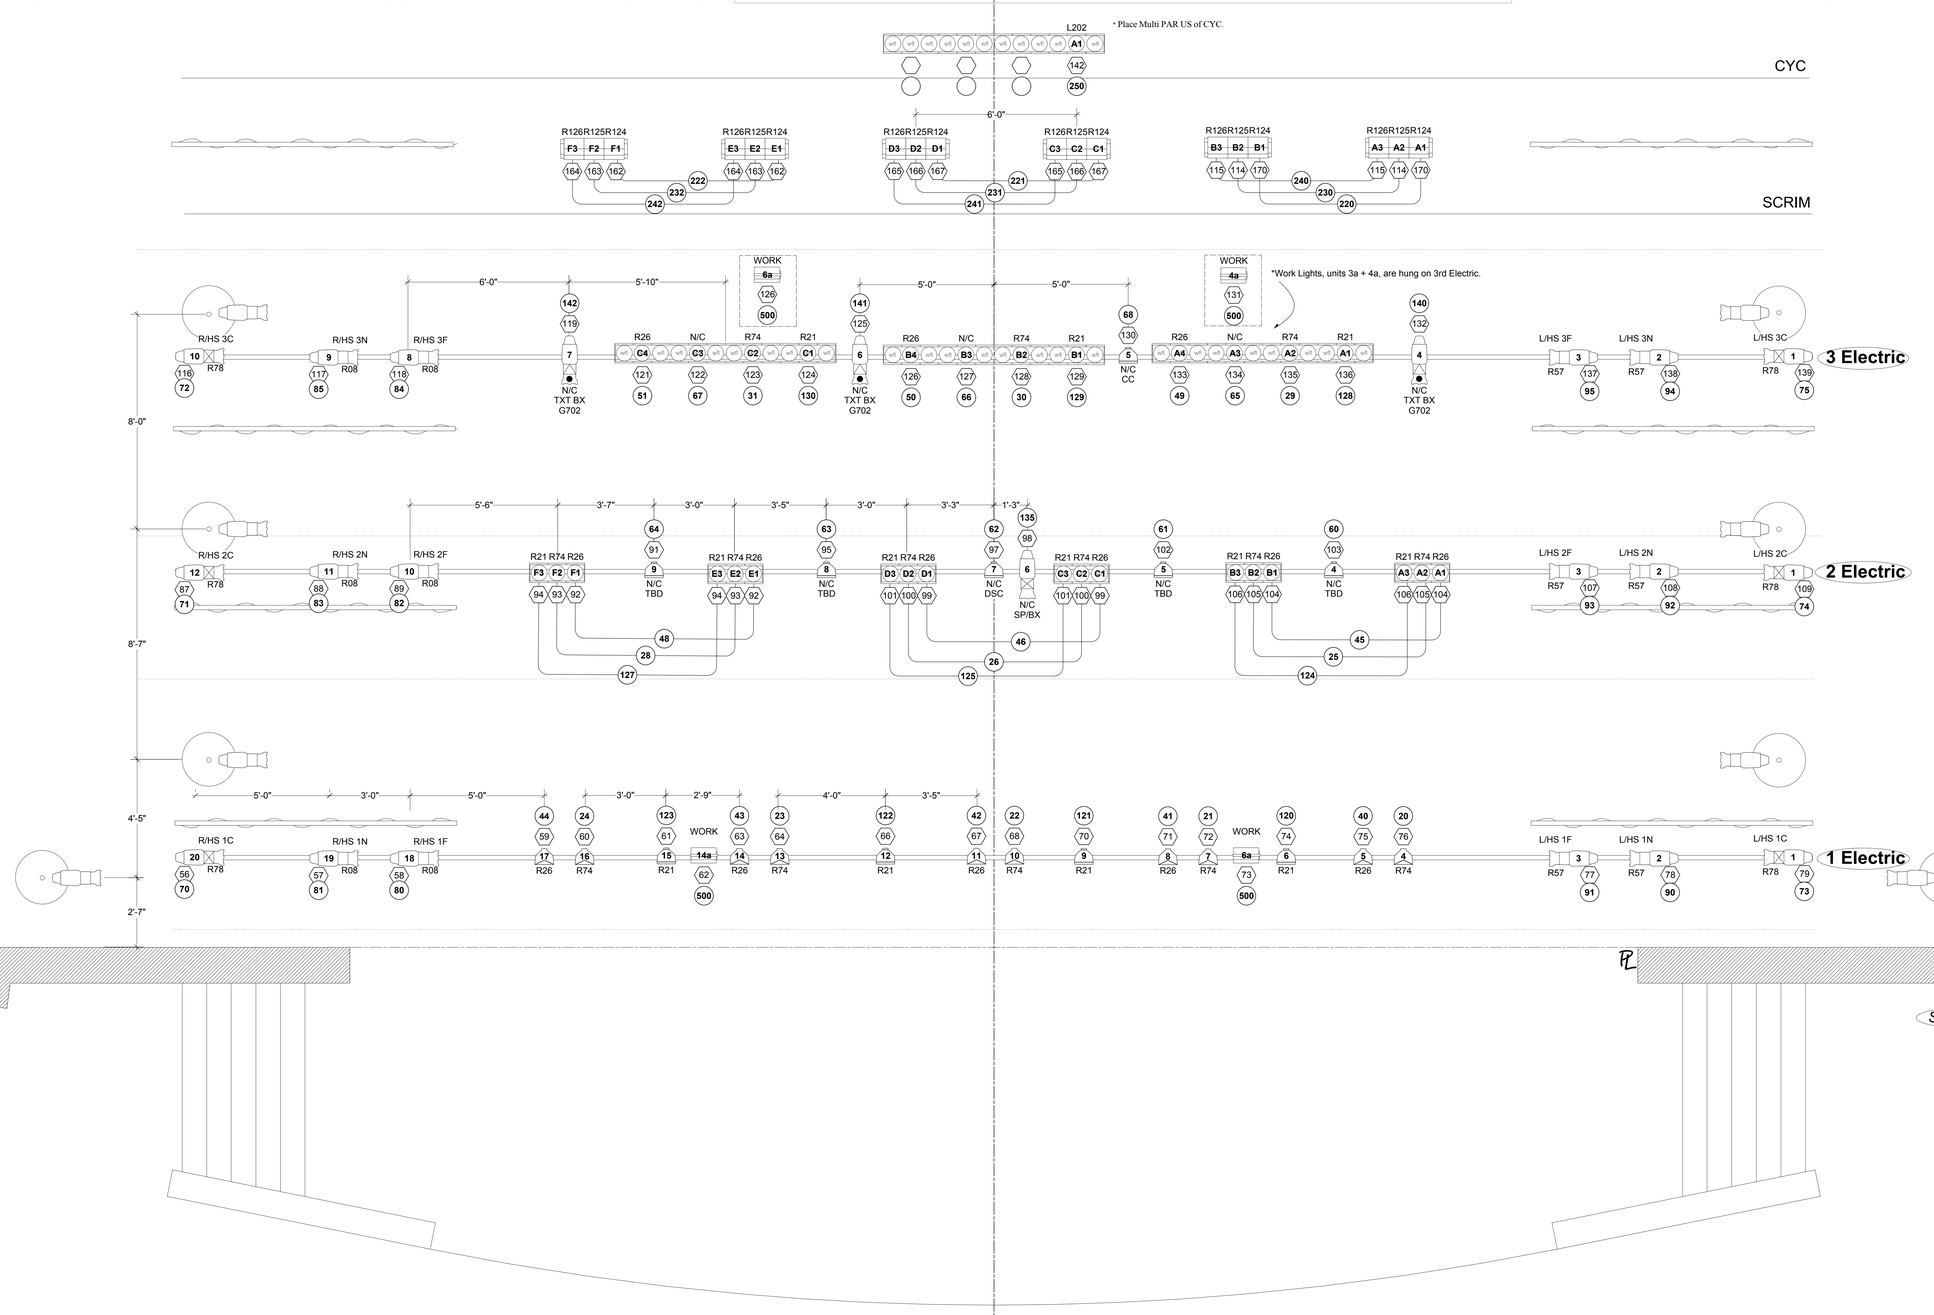

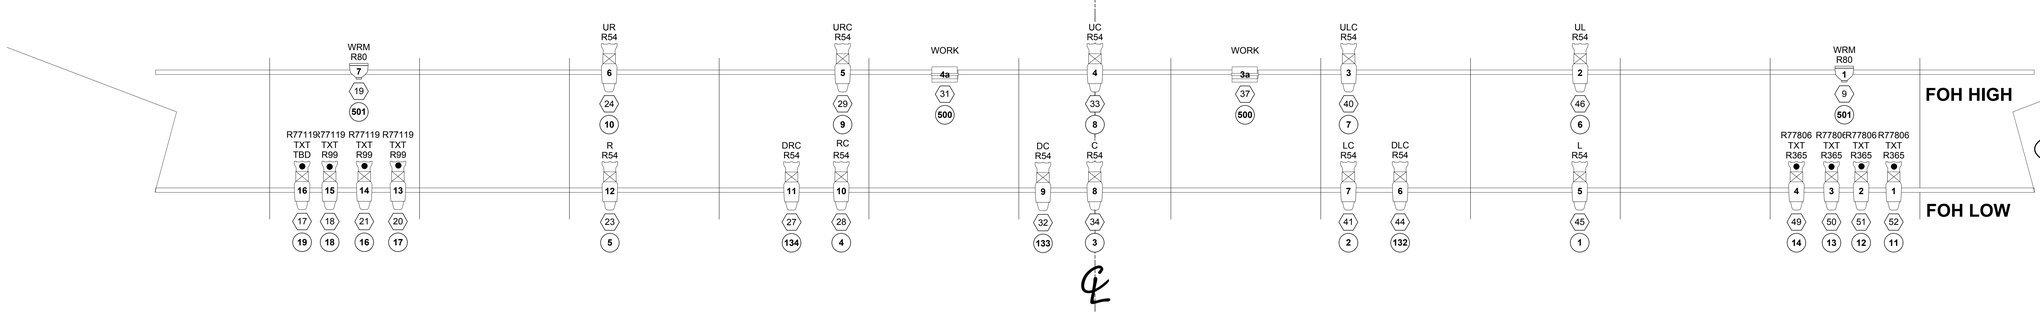

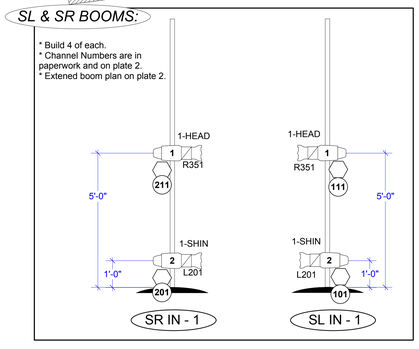

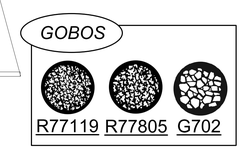

25 CYCLORAMA
24 GENERAL PURPOSE
23 UPSTAGE TRAVELER
22 4TH ELECTRIC
21 SCRIM
20 BORDER
19 3RD CEILING SET
18 GENERAL PURPOSE
17 3RD ELECTRIC *TRIM: 25'*
16 GENERAL PURPOSE
15 MIDSTAGE TRAVELER
14 2ND CEILING SET
13 GENERAL PURPOSE
12 BORDER
11 2ND ELECTRIC *TRIM: 22'*
10 LEGS
9 GENERAL PURPOSE
8 BORDER
7 1ST CEILING SET
6 12X16 PICTURE SET
5 GENERAL PURPOSE
4 1ST LEGS
3 1ST ELECTRIC *TRIM: 22'*
2 MAIN DRAPE
1 MAIN VALANCE

PLATES:

#:	NAME:	SCALE:
1	LIGHT PLOT	1/2" = 1'0"
2	BOOMS PLAN	1/2" = 1'0"
3	SECTION	1/2" = 1'0"

KEY:

- Source 4 19 DEG 575W
- Source 4 26 DEG 575W
- Source 4 36 DEG 575W
- Source 4 PAR WFL 575W
- Source 4 PARnell 575W
- Source 4 MULTI PAR 12 WFL 4 CIR 575W
- Source 4 MULTI PAR 3 WFL 3 CIR 575W
- SELECON HUI

ACCESORIES:	COLOR:
• - GOBO	R= Rosco
◎ - IRIS	G= GAM
	L = Lee
	AP= Apollo

TYPICAL:

R77979 - GOBO
10 - PURPOSE
R3407 -COLOR
4 - UNIT NUMBER
15 - DIMMER #
1 - CHANNEL #

NOTES:

1. Production will need to rent 4 booms.
2. Production will need to rent 1 Source 4 26 deg lens tube.
3. Production will need to rent 3 Source 4 26 deg fixtures.
4. Production will need to rent 4 booms, pipe and base at least 8' tall.
- Designer will look into borrowing lense tubes, fixtures, and booms.
5. Spacing is 18" on center unless noted.
6. Please have all gobos and color dropped prior to focus.
7. Cyc Silk grain needs to run left to right.
8. Ground Row and cover final placement TBD upon load in.
9. S4 PAR lenses are running left to right.
10. Please leave focus slack on all units during hang.
- Any substitutions need to be approved by Lighting Designer.
- Contact Lighting designer with any questions.

David Krupla
Cell: 216-287-4106
Email: krupla04@yahoo.com

INVENTORY:	HAVE	USED	REMAINING
Source 4 - 19 deg	32	30	2
Source 4 - 26 deg	9	9	-3
Source 4 - 36 deg	16	16	0
Source 4 - 50 deg	3	3	0
Source 4 - PAR WFL	10	10	0
Source 4 - PARnell	12	12	0
Source 4 - Multi Par 3	6	6	0
Source 4 - Multi Par 12	4	4	0
Selecon HUI	6	6	0
3 CELL CYC	6	6	0

REVISIONS:

Plate 1: Special added to 2nd Elec. TBD now have Color	DSK 5/4/14
Plate 1+2: New Stock Fixtures Added Dimmer Information	DSK 5/5/14

Magnificat Center for the Performing Arts
Spring Dance Concert

DIRECTOR: JILL HALLER | LD: DAVID KRUPLA
DWG: DSK DATE: 5-1-14 | FILE: MAGS SPRING DANCE v.3

SCALE: 1/2" = 1'0"

PLATE: LIGHT PLOT
1 of 3

Vectorworks Educational Version